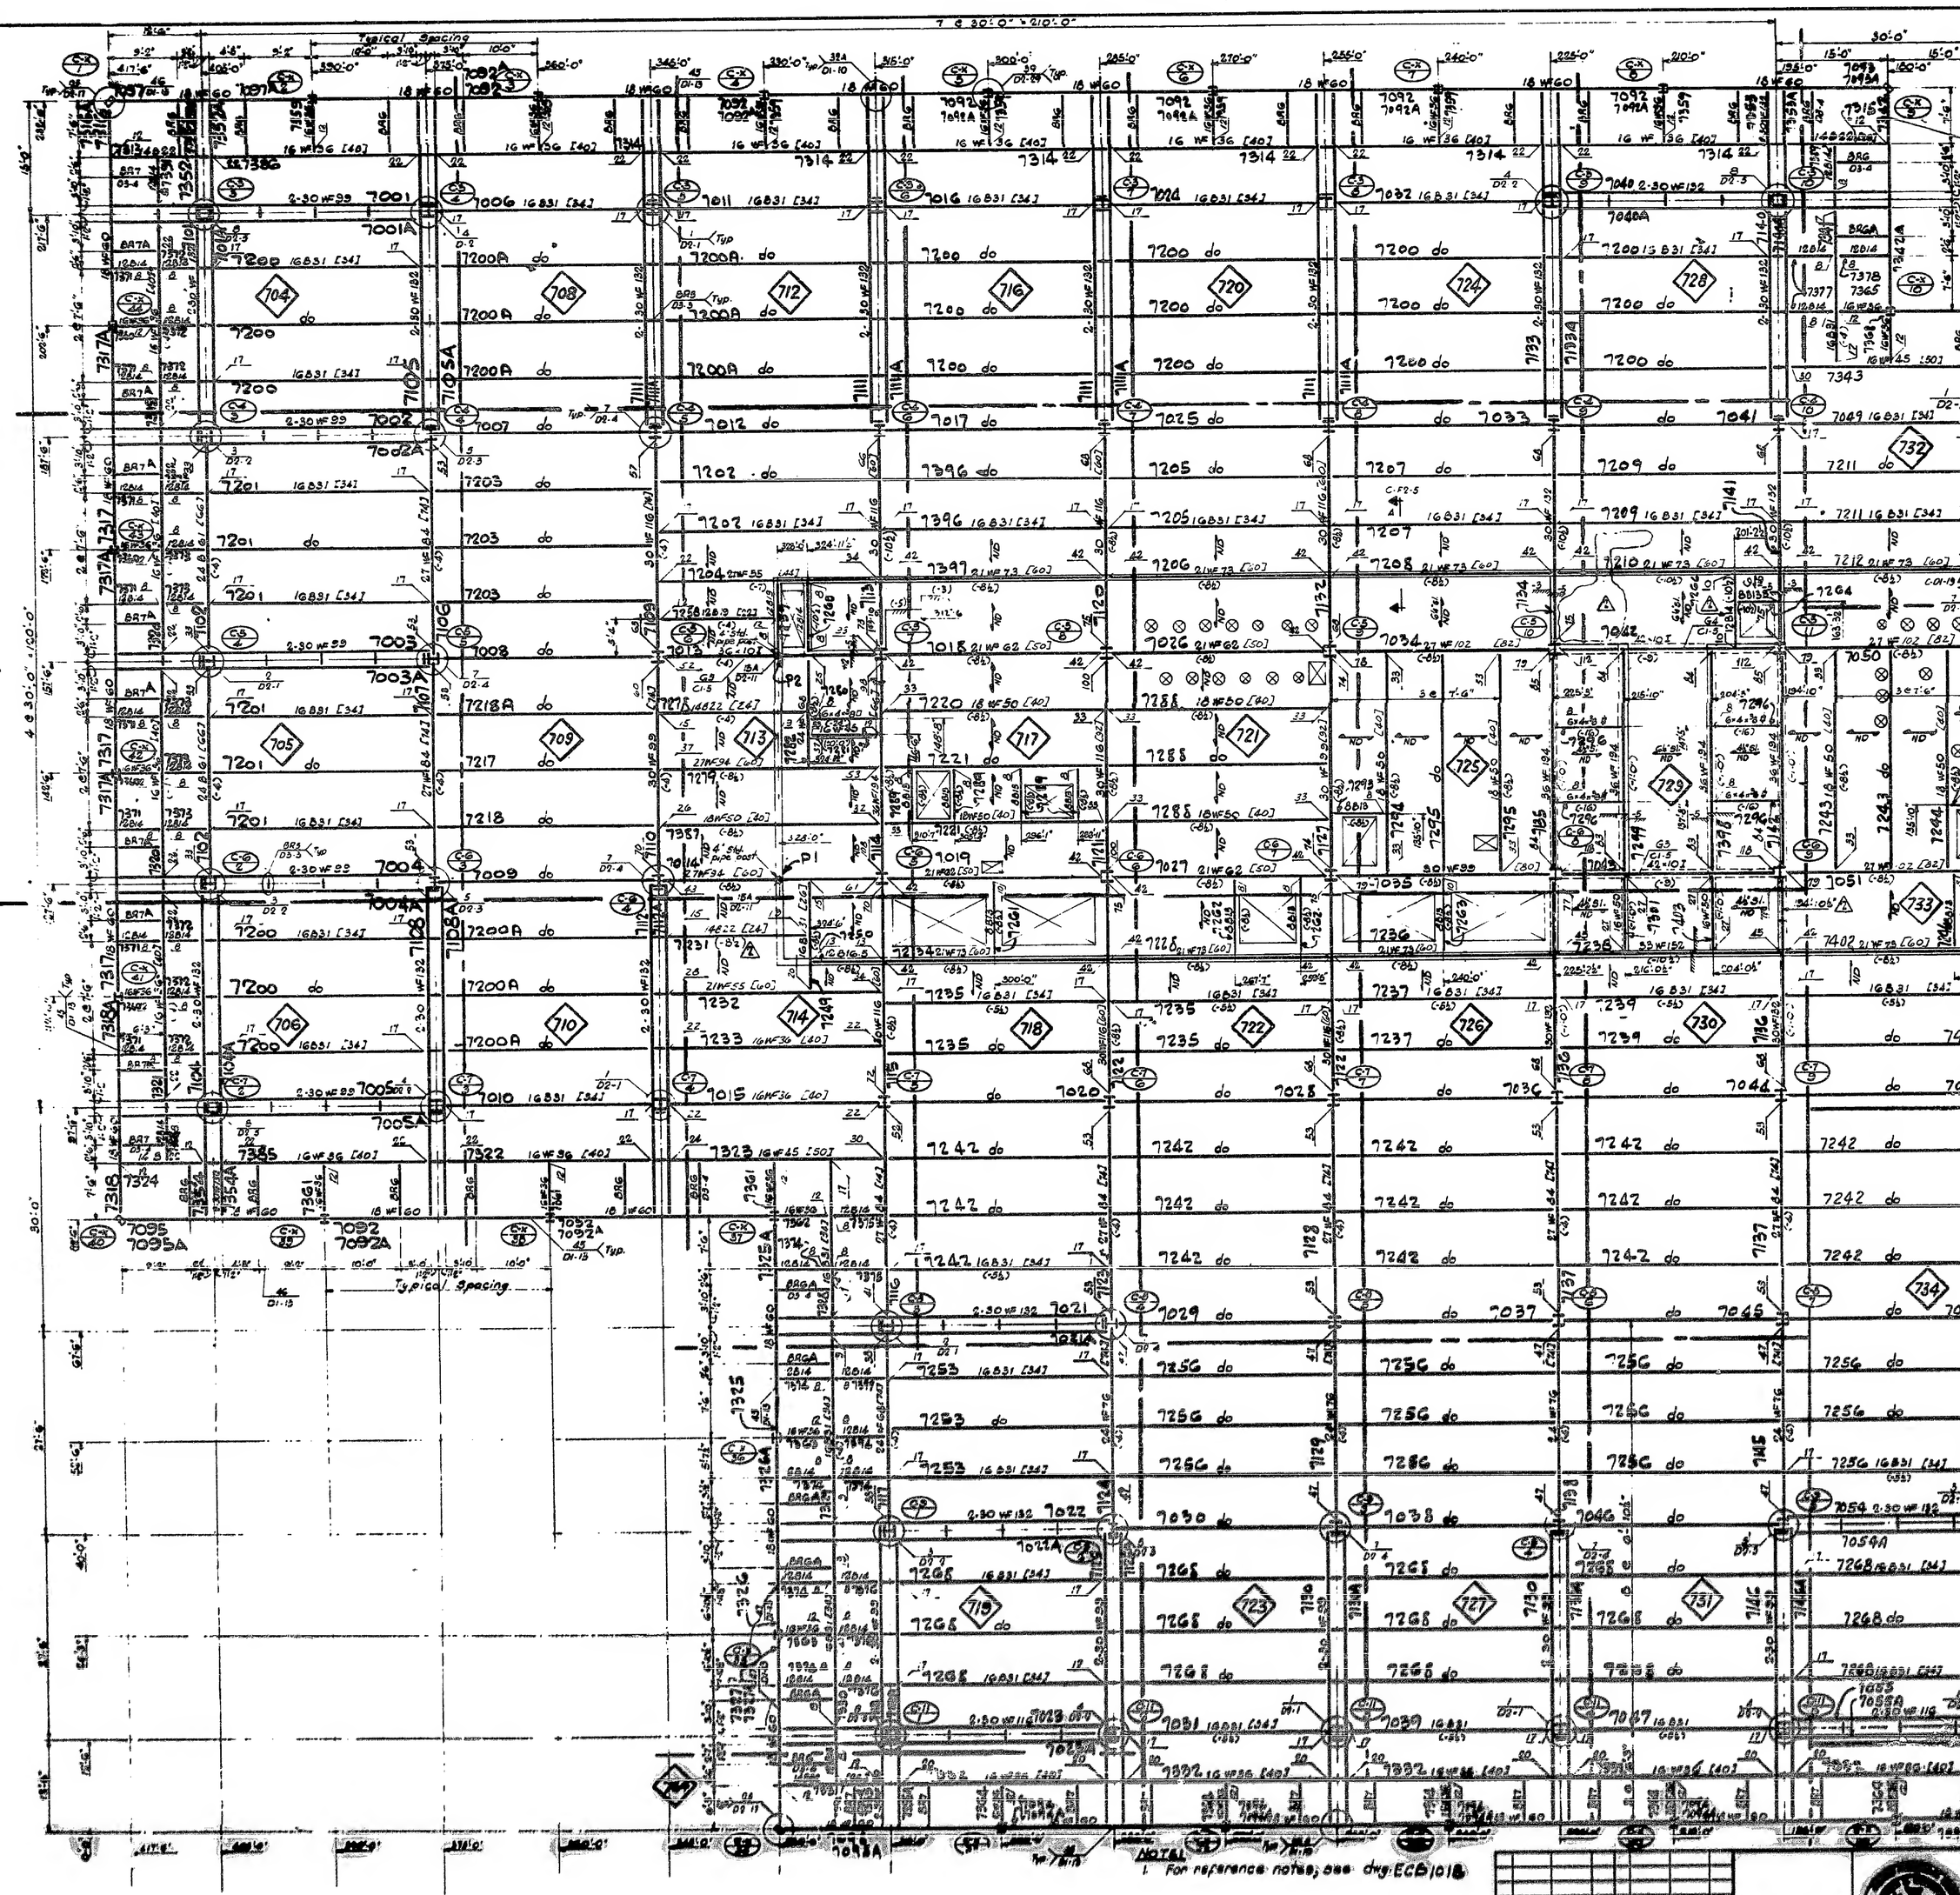
Typical Spacing
NOTES
1. For reference notes, see dwg ECB1018
Suffix all beams (R)
REVISIONS
REVISIONS